LEDGER M AEC

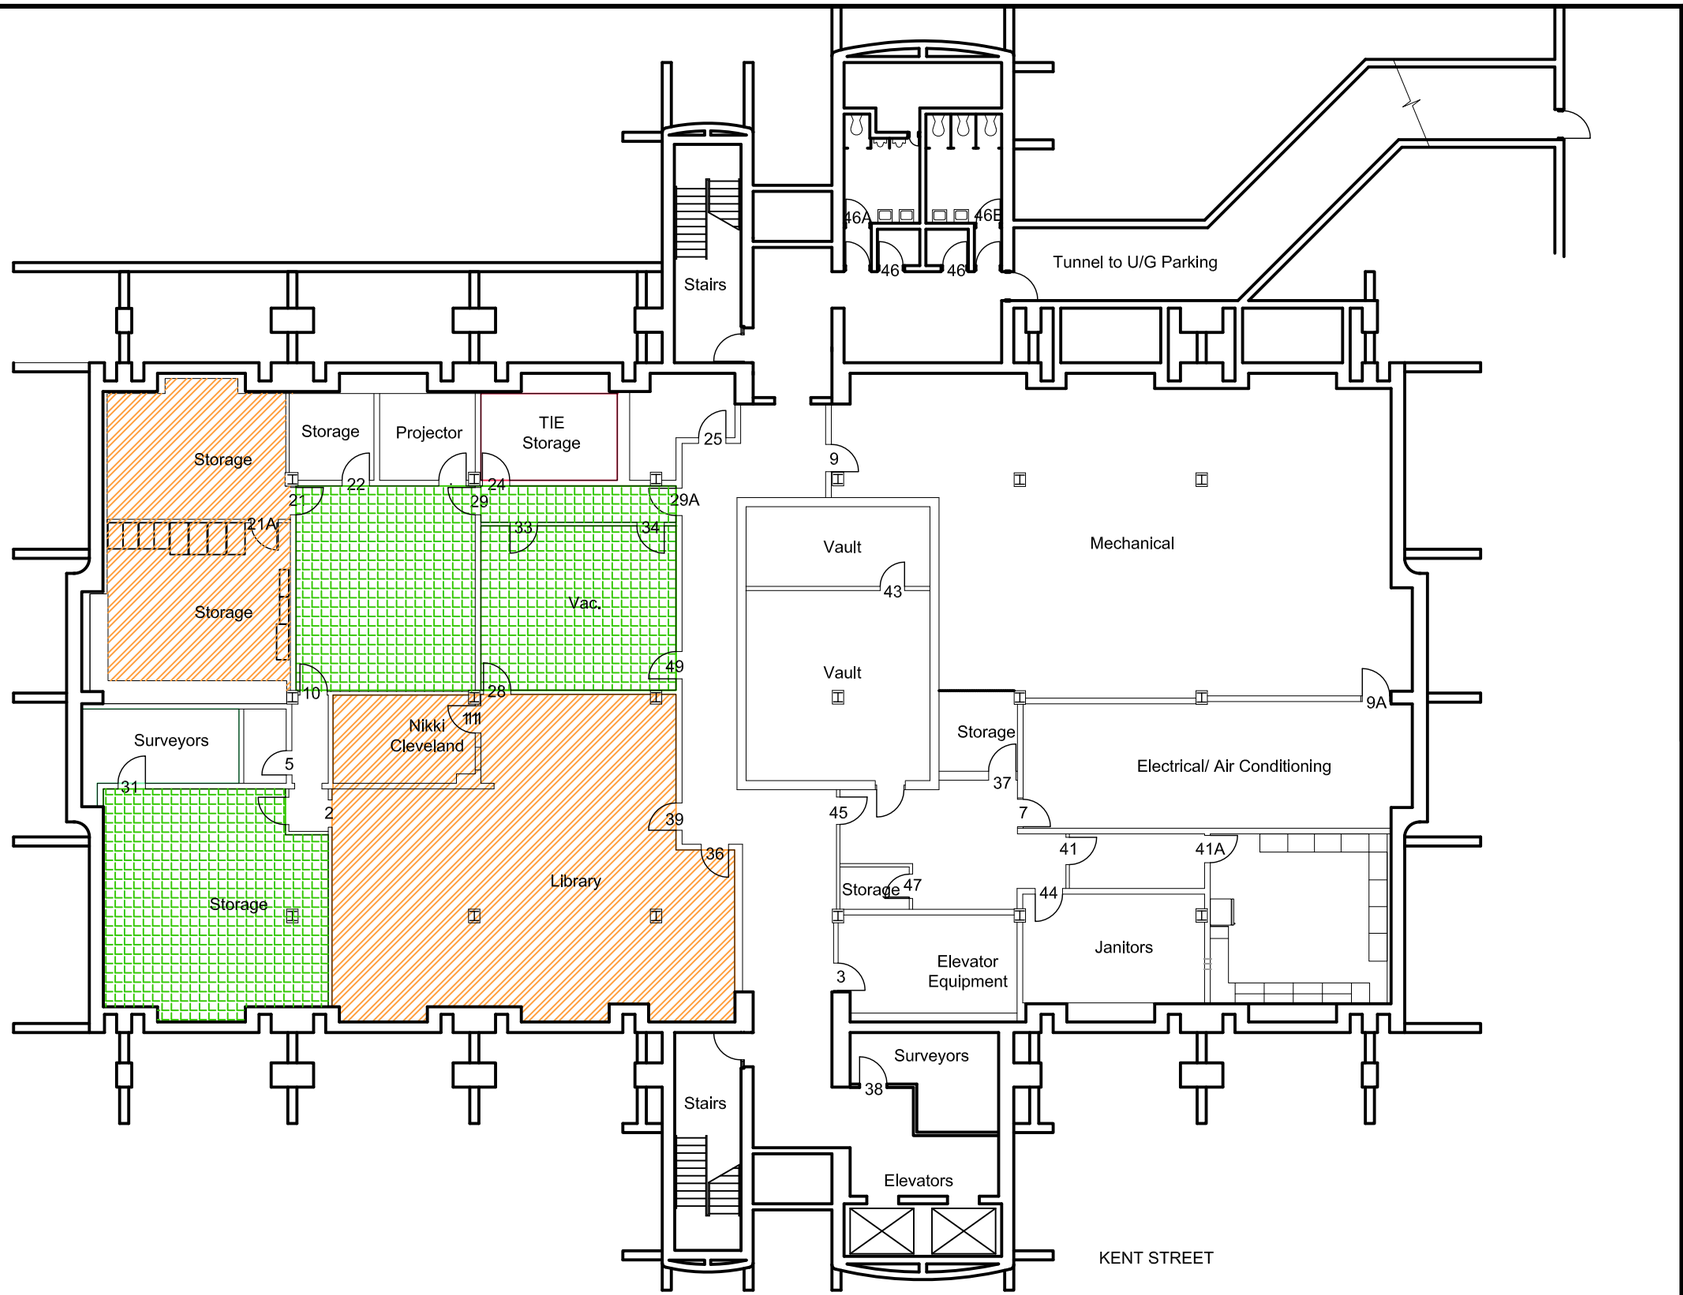

GENERAL NOTES:

1. ALL MEASUREMENTS AND SITE CONDITIONS ARE TO BE CONFIRMED ON SITE BY THE CONTRACTOR. CONTRACTOR IS RESPONSIBLE TO VISIT THE SITE PRIOR TO SUBMITTING A TENDER AND MAKE THEMSELVES FAMILIAR WITH CONDITIONS THAT MAY AFFECT THE WORK.
2. REMOVAL AND DISPOSAL OF ASBESTOS CONTAINING CEILING TILES TO BE IN ACCORDANCE WITH PROVINCIAL REGULATIONS.
3. ALL WORK TO BE PERFORMED DURING EVENINGS AND WEEKENDS.
4. CONTRACTOR RESPONSIBLE TO MAKE GOOD ALL AREAS AFFECTED UNDER THIS CONTRACT BACK TO ITS ORIGINAL CONDITION. (MATCH EXISTING)

LEGEND:

HATCHING INDICATES AREA CONTAINING ASBESTOS CONTAINING ACOUSTIC CEILING TILE. AREA TO RECEIVE NEW CEILING TILE ONLY. EXISTING GRID TO REMAIN.

HATCHING INDICATES AREA CONTAINING SPORADIC ASBESTOS CONTAINING ACOUSTIC CEILING TILE. AREA TO RECEIVE NEW CEILING TILE ONLY. EXISTING GRID TO REMAIN.

NEW TILE REQUIRED - APPROX. 2,000 SQ.FT.

Prince Edward Island CANADA

Transportation, Infrastructure and Energy

Tel 902 368 5100
Fax 902 569 0590
http://www.gov.pe.ca/

PO Box 2000
Charlottetown
Prince Edward Island
Canada C1A 7N8

ISSUED FOR TENDER

July 29, 2017

A = Detail #
BB = Sheet # (Where Detail Required)
CC = Sheet # (Where Detailed)

Project Title : *Jones Building Ceiling Tile Replacement*

Drawing Title : *Basement Floor Plan*

Scale : 1:200	Design By : TIE
Drawn By : J.Gauthier	Date : July, 2017
Project No.: 2900 - 17039	Drawing No.: A1 of 1

G:\BLDG ASSET\BLDGS\EXECGOV\2900 JONES\17039 CEILING TILE ABATEMENT\DWG\2900-17039.DWG