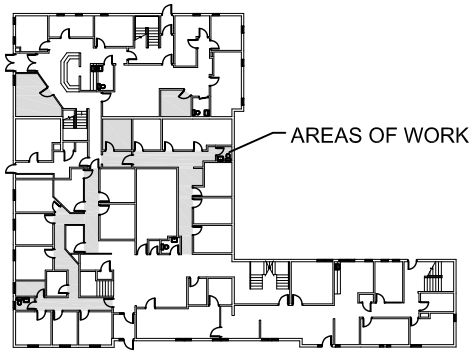

KEY PLAN - MAIN FLOOR

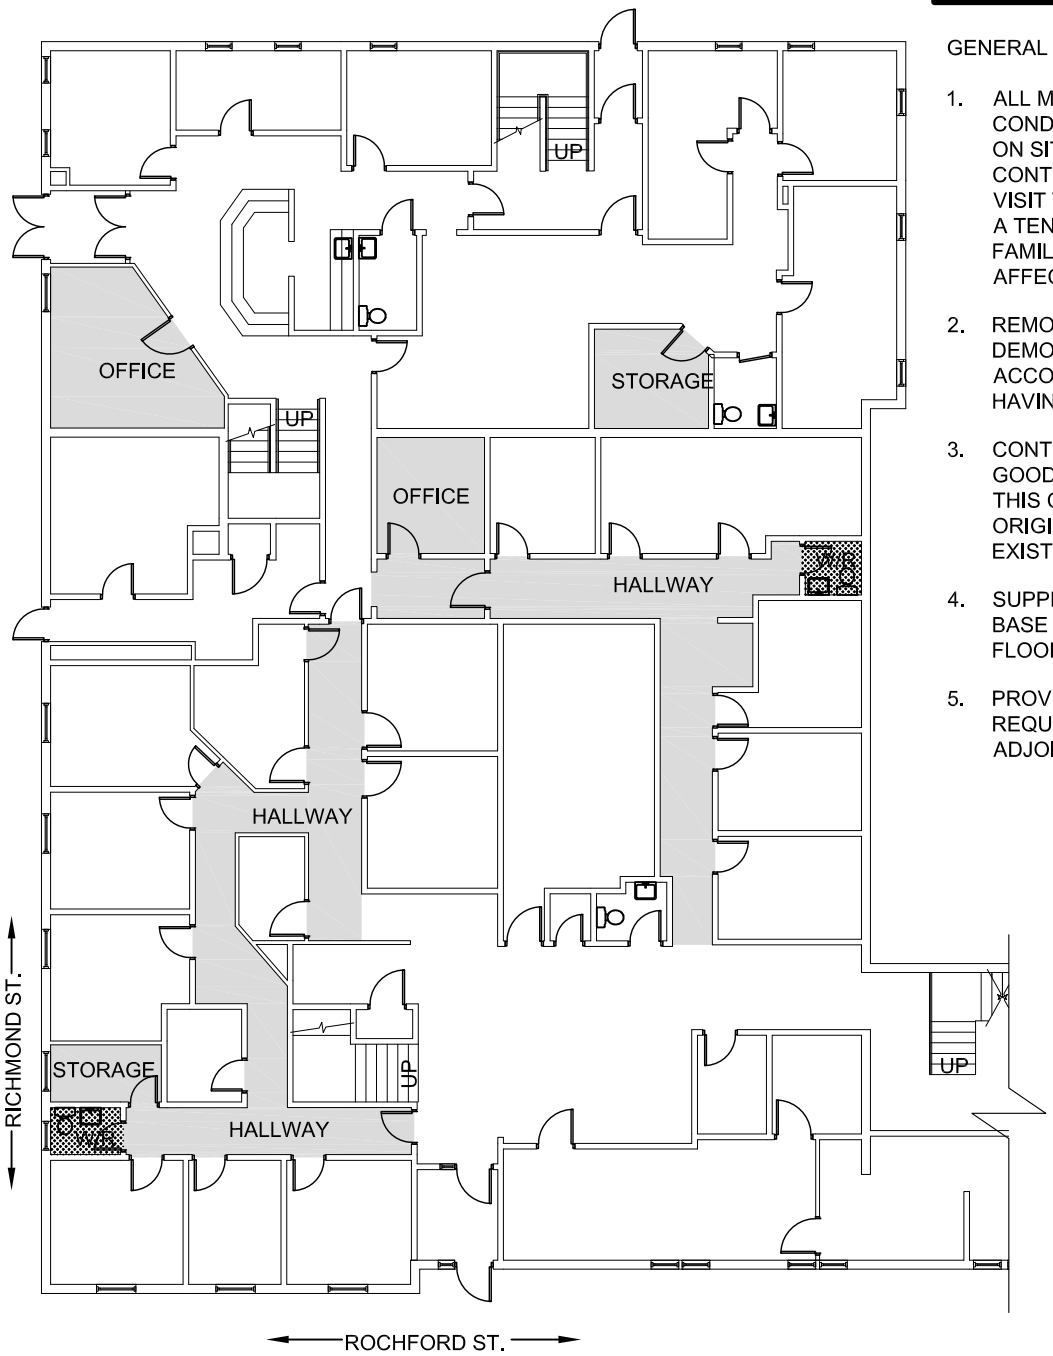

GENERAL NOTES:

1. ALL MEASUREMENTS AND SITE CONDITIONS ARE TO BE CONFIRMED ON SITE BY THE CONTRACTOR. CONTRACTOR IS RESPONSIBLE TO VISIT THE SITE PRIOR TO SUBMITTING A TENDER AND MAKE THEMSELVES FAMILIAR WITH CONDITIONS THAT MAY AFFECT THE WORK.
2. REMOVAL AND DISPOSAL OF DEMOLISHED MATERIALS TO BE IN ACCORDANCE WITH AUTHORITIES HAVING JURISDICTION.
3. CONTRACTOR RESPONSIBLE TO MAKE GOOD ALL AREAS AFFECTED UNDER THIS CONTRACT BACK TO ITS ORIGINAL CONDITION. (MATCH EXISTING)
4. SUPPLY AND INSTALL NEW RUBBER BASE IN ALL AREAS RECEIVING NEW FLOORING .
5. PROVIDE TRANSITION STRIP AS REQUIRED WHERE NEW FLOOR ADJOINS OTHER TYPE.

LEGEND:

NEW CARPET TILE APPROX. 232m² (2500ft²)

NEW SHEET FLOORING APPROX. 18m² (195ft²)

G:\BLDG ASSET\2669 ROCHFORD ST MENTAL HEALTH\18064 FLOORING REPLACEMENT\04 PLANS & DRAWINGS\2669 FLOOR PLANS.DWG

Project Title: *Richmond Centre Flooring Replacement*				Drawing Title: *Main Floor Plan*		
Prince Edward Island CANADA	Date: October 2018	Dsgn By: HH	Drn By: JA	Scale: 1:200	Proj No.: *2669 - 18064*	Dwg No.: *A1 of 2*

LEGEND:

NEW CARPET TILE
APPROX. 232m² (2500ft²)

NEW SHEET FLOORING
APPROX. 18m² (195ft²)

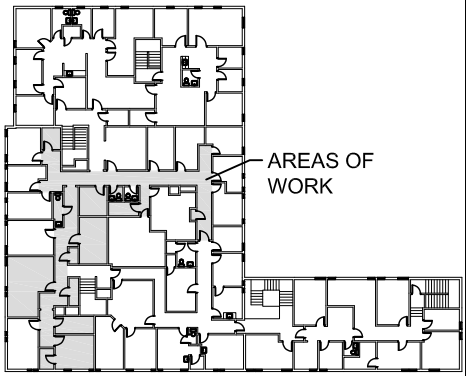

KEY PLAN -SECOND FLOOR

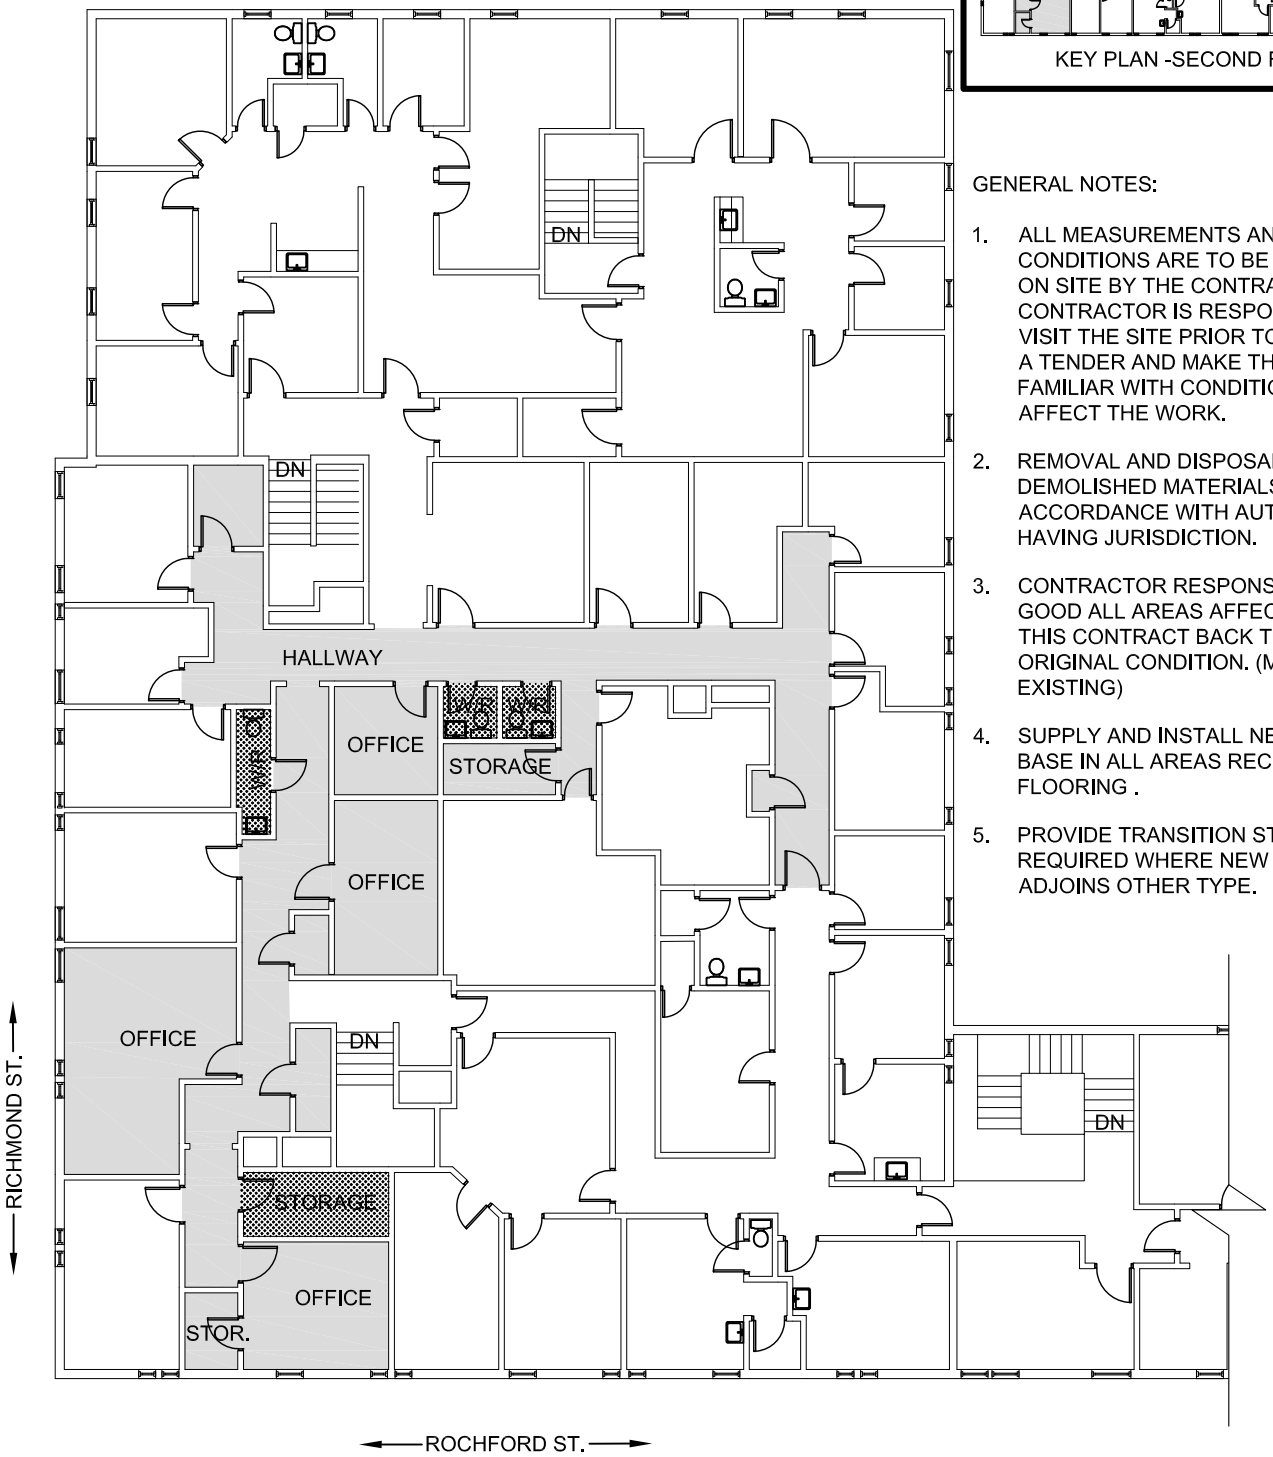

GENERAL NOTES:

1. ALL MEASUREMENTS AND SITE CONDITIONS ARE TO BE CONFIRMED ON SITE BY THE CONTRACTOR. CONTRACTOR IS RESPONSIBLE TO VISIT THE SITE PRIOR TO SUBMITTING A TENDER AND MAKE THEMSELVES FAMILIAR WITH CONDITIONS THAT MAY AFFECT THE WORK.
2. REMOVAL AND DISPOSAL OF DEMOLISHED MATERIALS TO BE IN ACCORDANCE WITH AUTHORITIES HAVING JURISDICTION.
3. CONTRACTOR RESPONSIBLE TO MAKE GOOD ALL AREAS AFFECTED UNDER THIS CONTRACT BACK TO ITS ORIGINAL CONDITION. (MATCH EXISTING)
4. SUPPLY AND INSTALL NEW RUBBER BASE IN ALL AREAS RECEIVING NEW FLOORING .
5. PROVIDE TRANSITION STRIP AS REQUIRED WHERE NEW FLOOR ADJOINS OTHER TYPE.

G:\BLDG ASSET\2669 ROCHFORD ST MENTAL HEALTH\18064 FLOORING REPLACEMENT\04 PLANS & DRAWINGS\2669 FLOOR PLANS.DWG

Project Title:				Drawing Title:		
Richmond & Rochford Centre				*Second Floor Plan*		
Prince Edward Island CANADA	Date: October 2018	Dsgn By: HH	Drn By: JA	Scale: 1:200	Proj No.: *2669 - 18064*	Dwg No.: *A2 of 2*