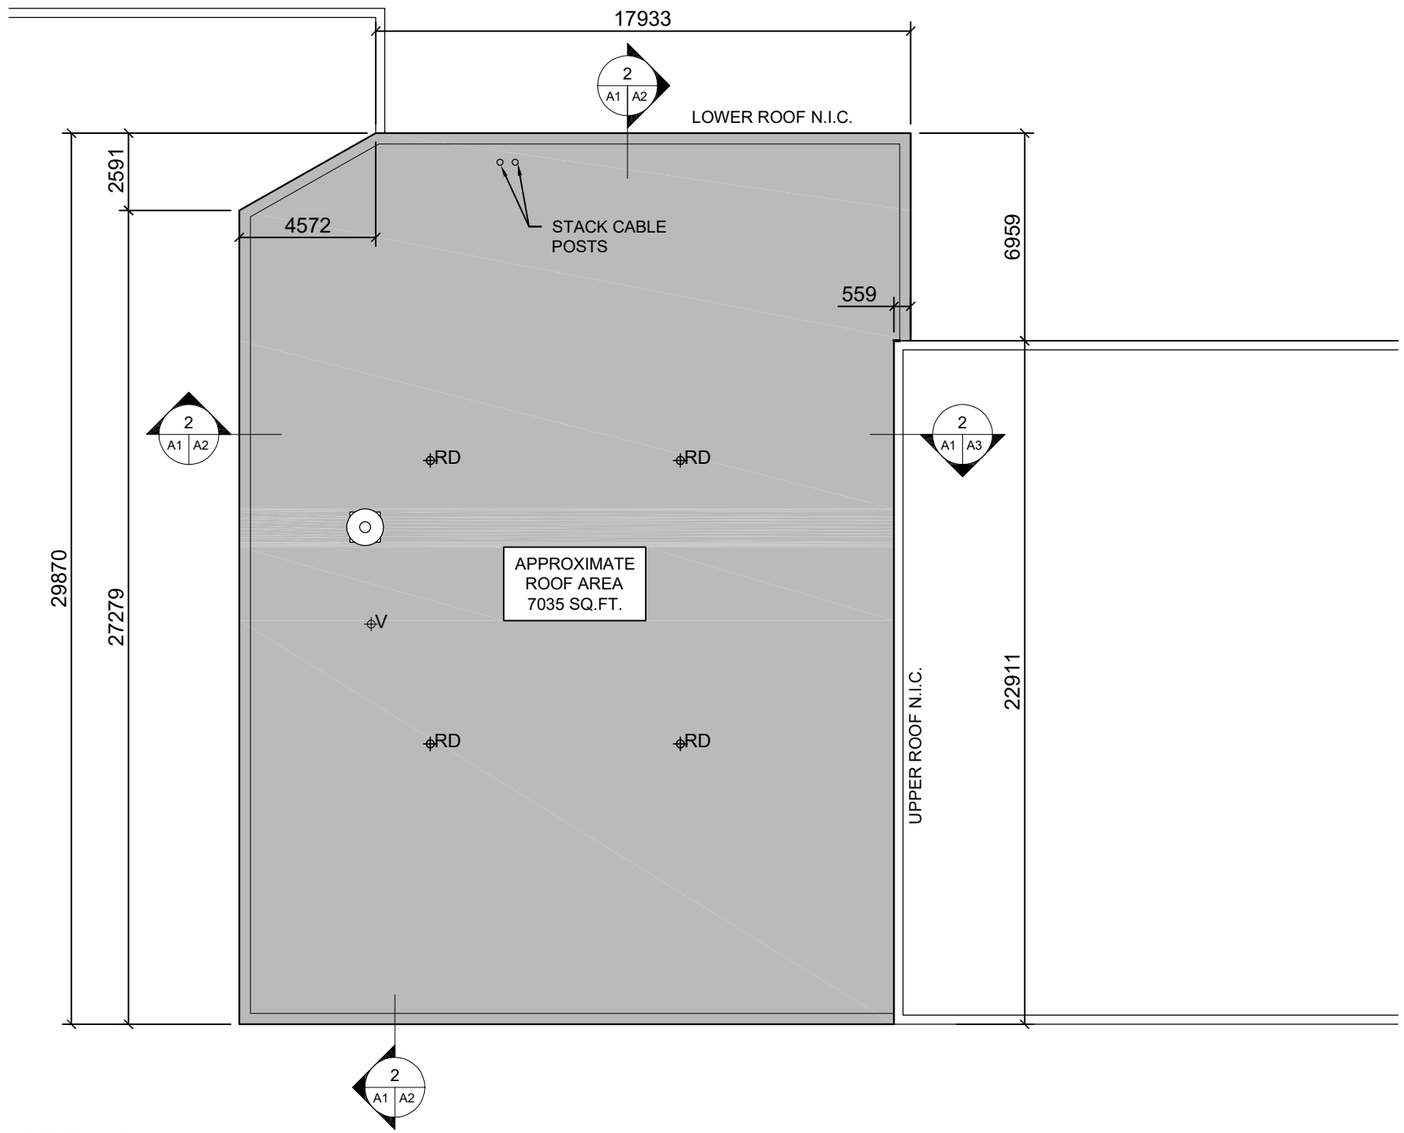

1 A1 A1 ROOF PLAN

SCALE - 1:200

KEY PLAN :

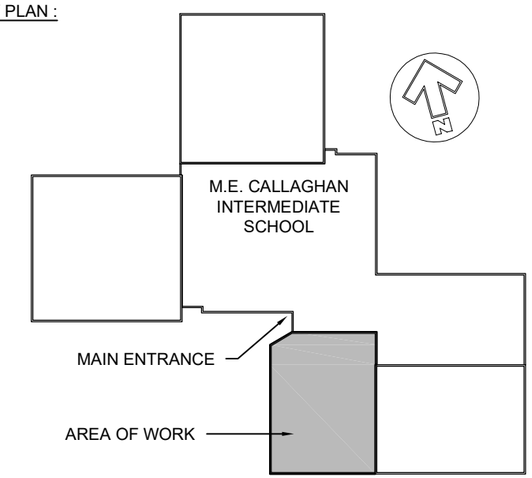

GENERAL NOTES:

1. ALL DIMENSIONS & SITE CONDITIONS ARE TO BE CONFIRMED ON SITE BY THE CONTRACTOR. CONTRACTOR RESPONSIBLE TO VISIT THE SITE PRIOR TO SUBMITTING A TENDER AND MAKE THEMSELVES FAMILIAR WITH CONDITIONS THAT MAY AFFECT THE WORK.
2. CONTRACTOR TO REPAIR EXISTING ROOFING MEMBRANE AT ALL LOCATIONS WHERE WATER INFILTRATION MAY BE EVIDENT.
3. ALL ROOF CURBS TO BE A MIN. 100mm ABOVE NEW ROOF. CONTRACTOR RESPONSIBLE FOR IDENTIFYING CURBS NEEDING TO BE RAISED. ALL MECHANICAL AND ELECTRICAL COMPONENTS INVOLVED WITH RAISING CURBS TO BE COMPLETED BY A LICENSED CONTRACTOR.
4. EXISTING ROOF DRAINS TO BE REPLACED WITH NEW DRAINS AND RAISED UP TO HEIGHT OF NEW ROOF.
5. EXISTING PLUMBING VENTS TO BE REPLACED. TYPICAL
6. EXISTING MECHANICAL EXHAUST FANS TO REMAIN UNLESS OTHERWISE NOTED. INSTALL CAP SHEET FLASHING TO CURBS. CAULK PERIMETER.
7. NEW 2 PLY MEMBRANE TO CONTINUE TO U/S OF EXISTING THRU-WALL FLASHING.
8. REMOVE ALL UNNECESSARY DEBRIS FROM ROOF TOP. TYPICAL.

LEGEND:

RD EXISTING ROOF DRAIN

V EXISTING VENT STACK

EXISTING EXHAUST FAN

G:\BLDG ASSET\350 ME CALLAGHAN\19005 PARTIAL ROOF REPLACEMENT\04 PLANS & DRAWINGS\TIE DWGS\DWG\350-19005.DWG

Prince Edward Island CANADA

Transportation, Infrastructure and Energy

Tel 902 368 5100
Fax 902 569 0590
http://www.gov.pe.ca/

PO Box 2000
Charlottetown
Prince Edward Island
Canada C1A 7N8

ISSUED FOR TENDER

02/28/19 by RPM

A BB CC

A = Detail #
BB = Sheet # (Where Detail Required)
CC = Sheet # (Where Detailed)

Project Title : *M.E. Callaghan Intermediate - Partial Roof Replacement*

Drawing Title : *Roof Plan*

Scale : 1:200	Design By : RPM
Drawn By : JDM	Date : February 2019
Project No.: 350 - 19005	Drawing No.: A1 of 3

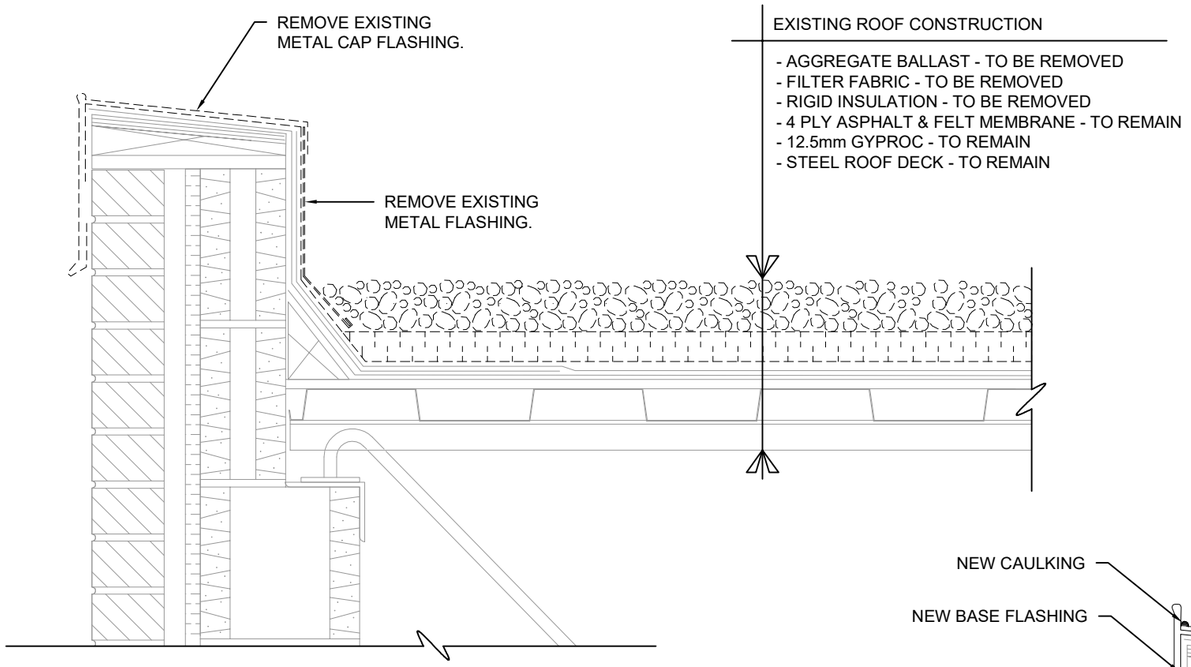

1 A2 A2 EXISTING ROOF DETAIL

SCALE - 1:20

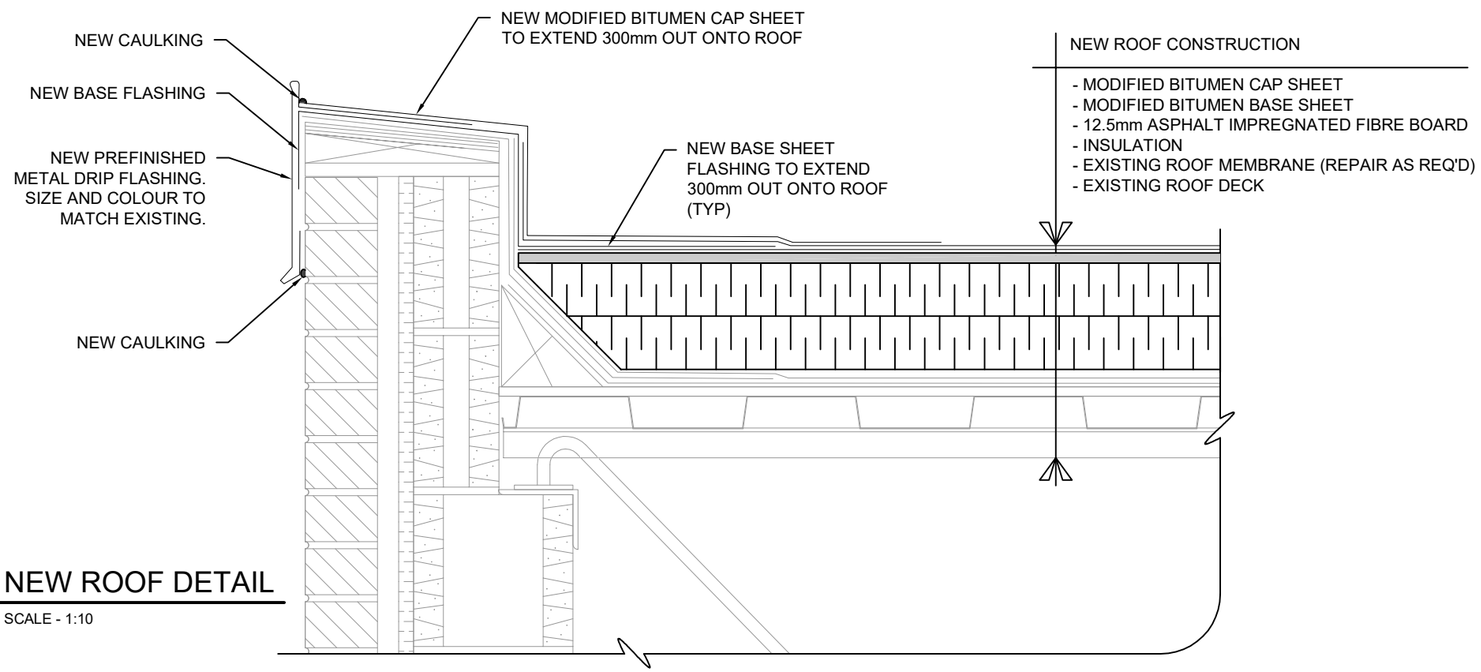

2 A1 A2 NEW ROOF DETAIL

SCALE - 1:10

G:\BLDG ASSET\350 ME CALLAGHAN\19005 PARTIAL ROOF REPLACEMENT\04 PLANS & DRAWINGS\TIE DWGS\DWG\350-19005.DWG

Prince Edward Island CANADA

Transportation, Infrastructure and Energy

Tel 902 368 5100
Fax 902 569 0590
http://www.gov.pe.ca/

PO Box 2000
Charlottetown
Prince Edward Island
Canada C1A 7N8

ISSUED FOR TENDER
02/28/19 by RPM

A = Detail #
BB = Sheet # (Where Detail Required)
CC = Sheet # (Where Detailed)

Project Title : *M.E. Callaghan Intermediate - Partial Roof Replacement*	Scale : 1:10	Design By : RPM	
	Drawn By : JDM	Date : February 2019	
Drawing Title : *Details*	Project No.: *350 - 19005*	Drawing No.: *A2* of *3*	

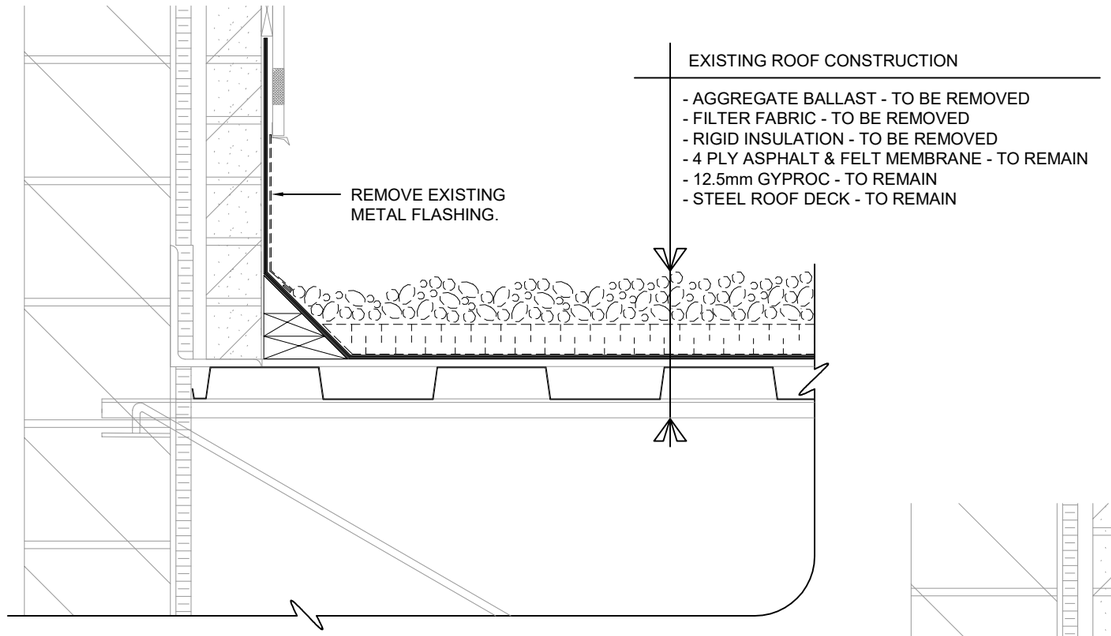

1 A1 A3 EXISTING ROOF DETAIL @ WALL

SCALE - 1:20

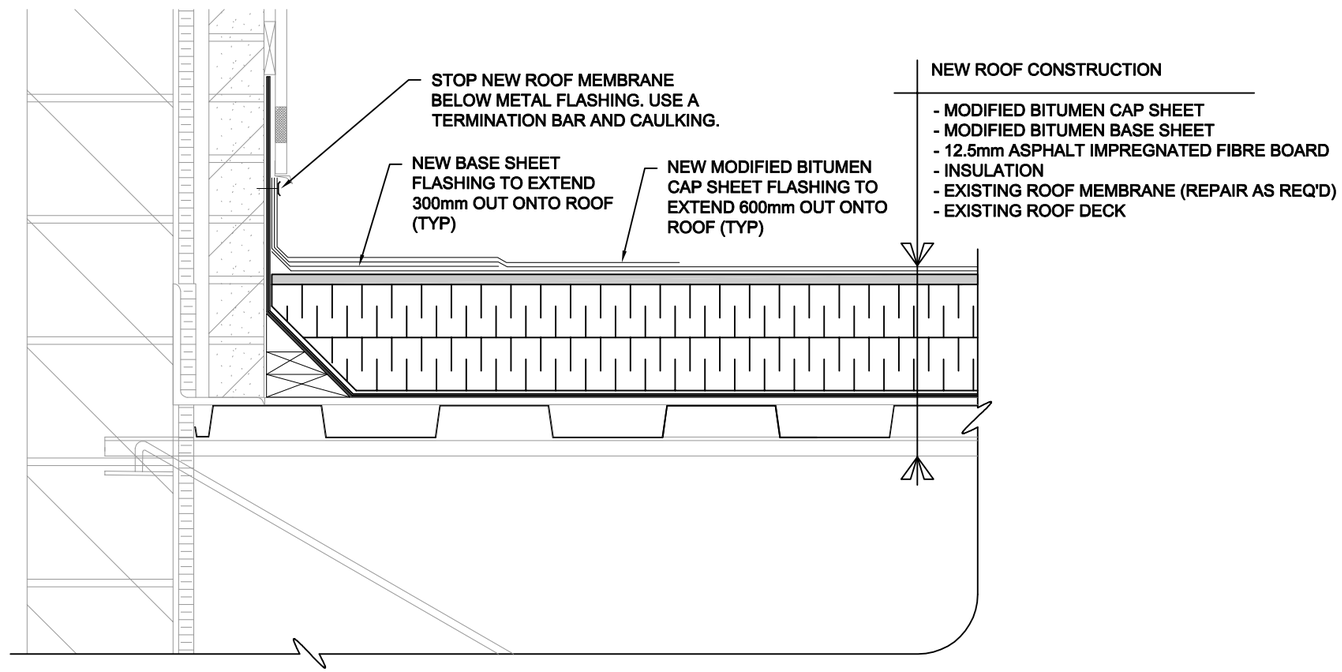

2 A1 A3 NEW ROOF DETAIL @ WALL

SCALE - 1:10

G:\BLDG ASSET\350 ME CALLAGHAN\19005 PARTIAL ROOF REPLACEMENT\04 PLANS & DRAWINGS\TE DWGS\DWG\350-19005.DWG

Prince Edward Island CANADA

Transportation, Infrastructure and Energy

Tel 902 368 5100
Fax 902 569 0590
http://www.gov.pe.ca/

PO Box 2000
Charlottetown
Prince Edward Island
Canada C1A 7N8

ISSUED FOR TENDER
02/28/19 by RPM

A = Detail #
BB = Sheet # (Where Detail Required)
CC = Sheet # (Where Detailed)

Project Title : *M.E. Callaghan Intermediate - Partial Roof Replacement*

Drawing Title : *Details*

Scale : 1:10	Design By : RPM	Drawn By : JDM	Date : February 2019
Project No.: 350 - 19005	Drawing No.: A3 of 3		