LEDGER M AEC

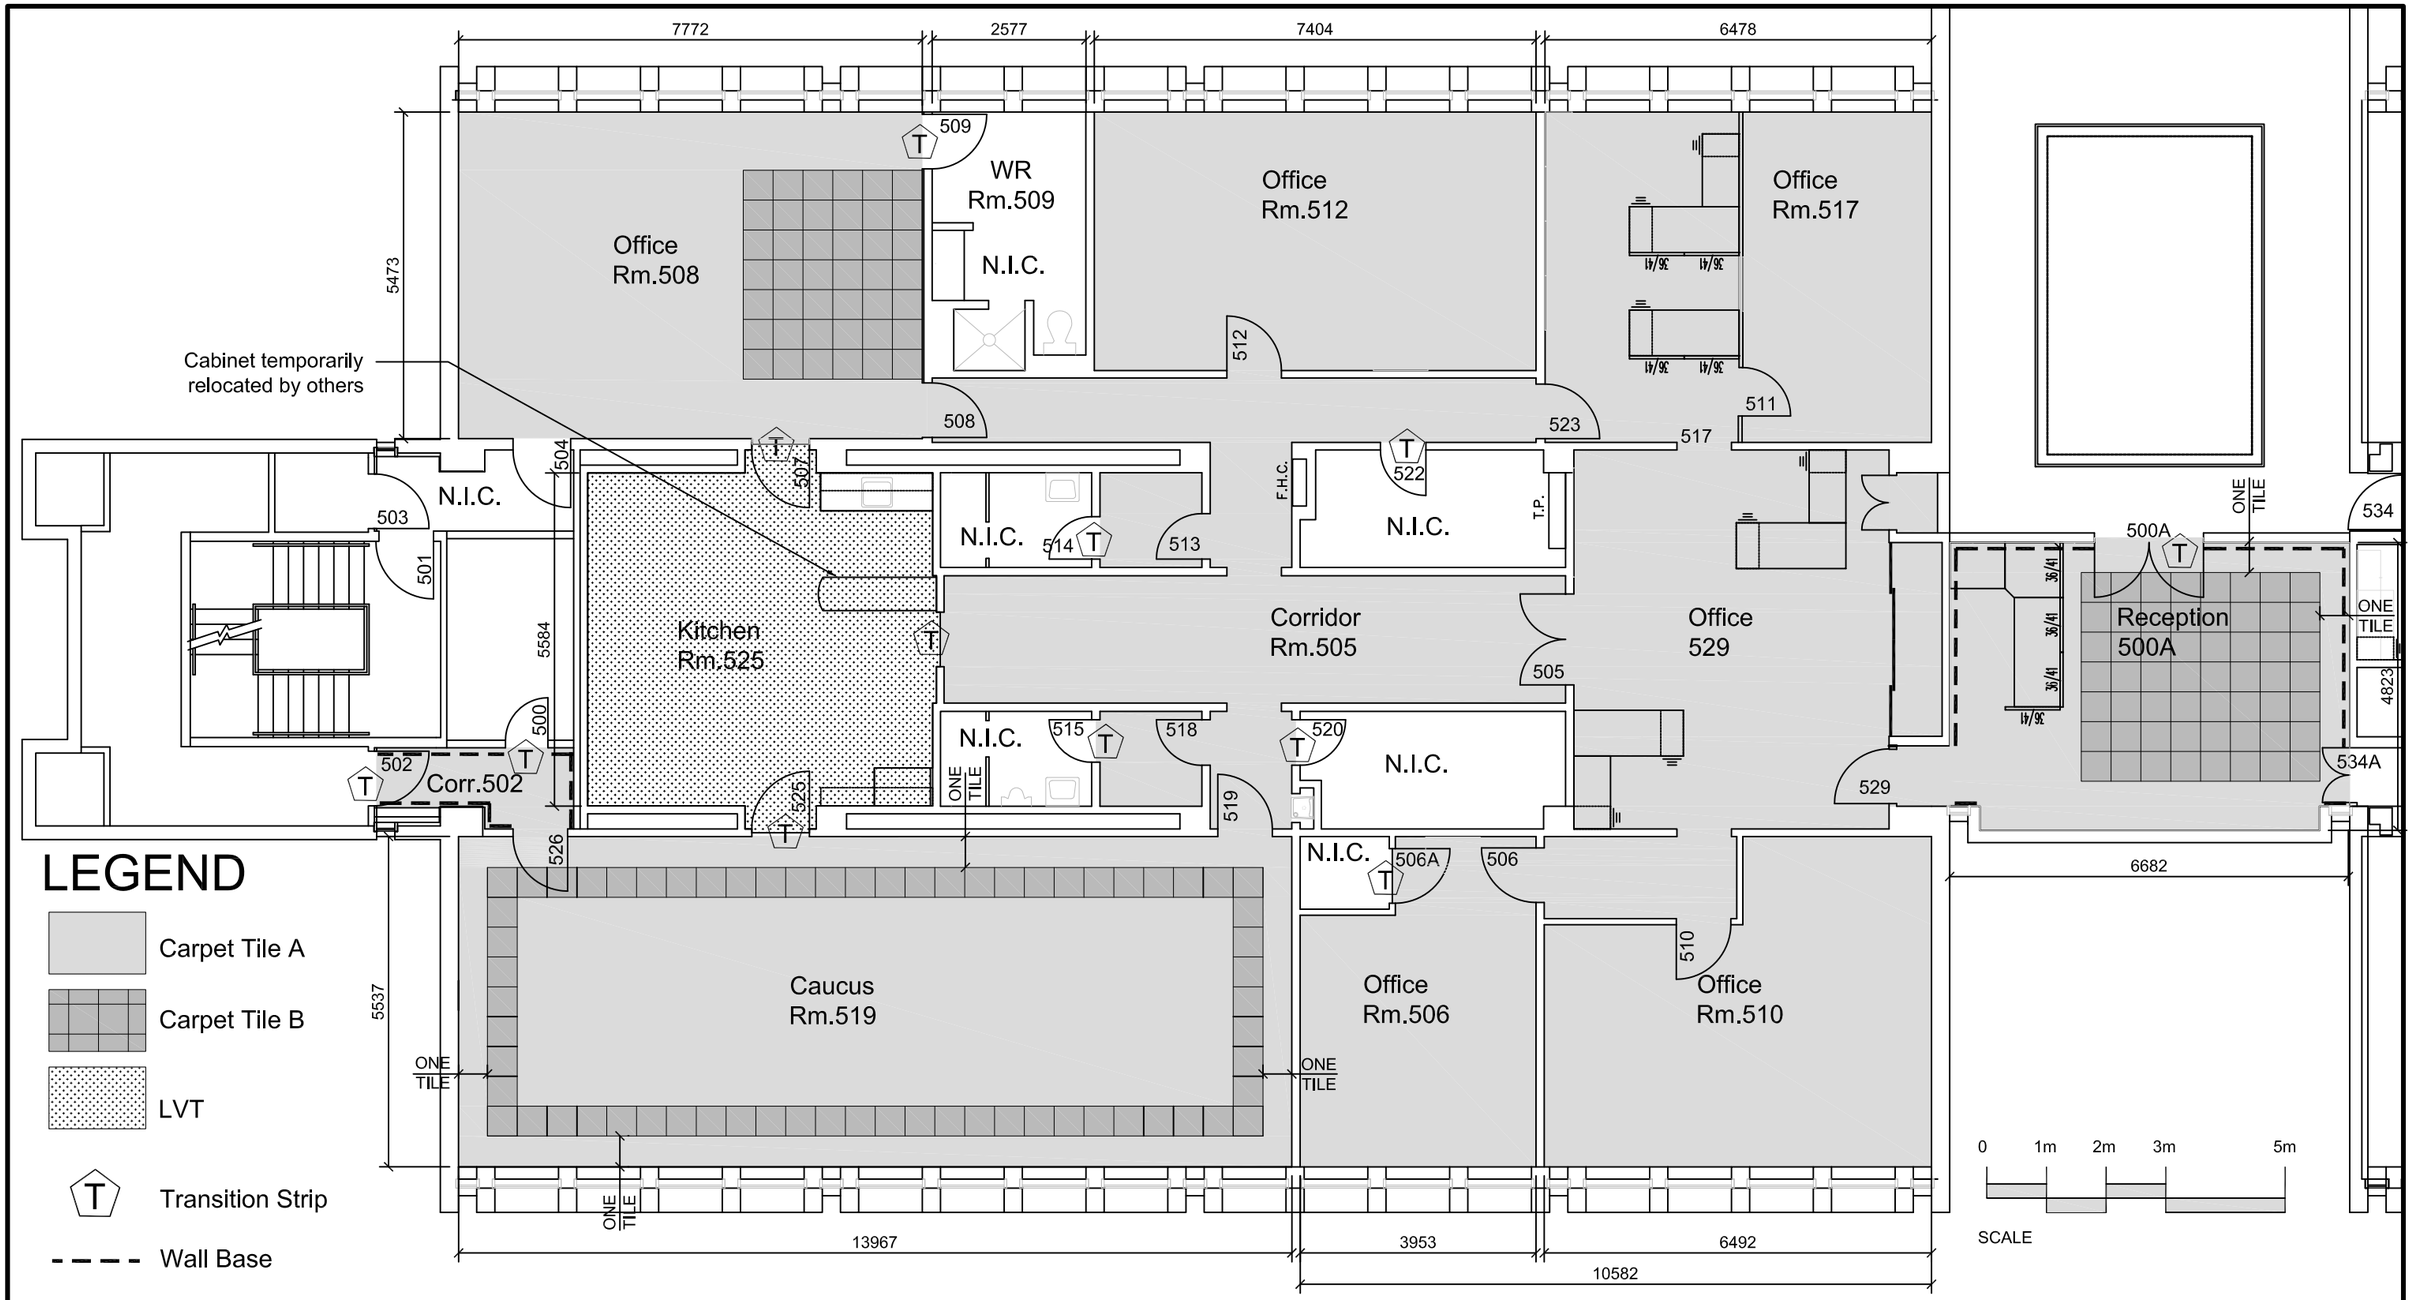

LEGEND

- Carpet Tile A
- Carpet Tile B
- LVT
- T Transition Strip
- Wall Base

V:\BLDGS\EXECGOV\3750 SHAW\MAINT\15074 SHAW 5TH SOUTH FLOORING\15074 SHAW 5TH FLOOR REPLACEMENT.DWG

Prince Edward Island CANADA

Transportation, Infrastructure and Energy

Tel 902 368 5100
Fax 902 569 0590
http://www.gov.pe.ca/

PO Box 2000
Charlottetown
Prince Edward Island
Canada C1A 7N8

A = Detail #
BB = Sheet # (Where Detail Required)
CC = Sheet # (Where Detailed)

Project Title : *Shaw Building Fifth Floor South Flooring Replacement*	Scale : 1:100	Design By :	
	Drawn By : DFT	Date : October 2015	
Drawing Title : *Floor Plan*	Project No.: *3750 - 15074*	Drawing No.: *A1* of *1*	